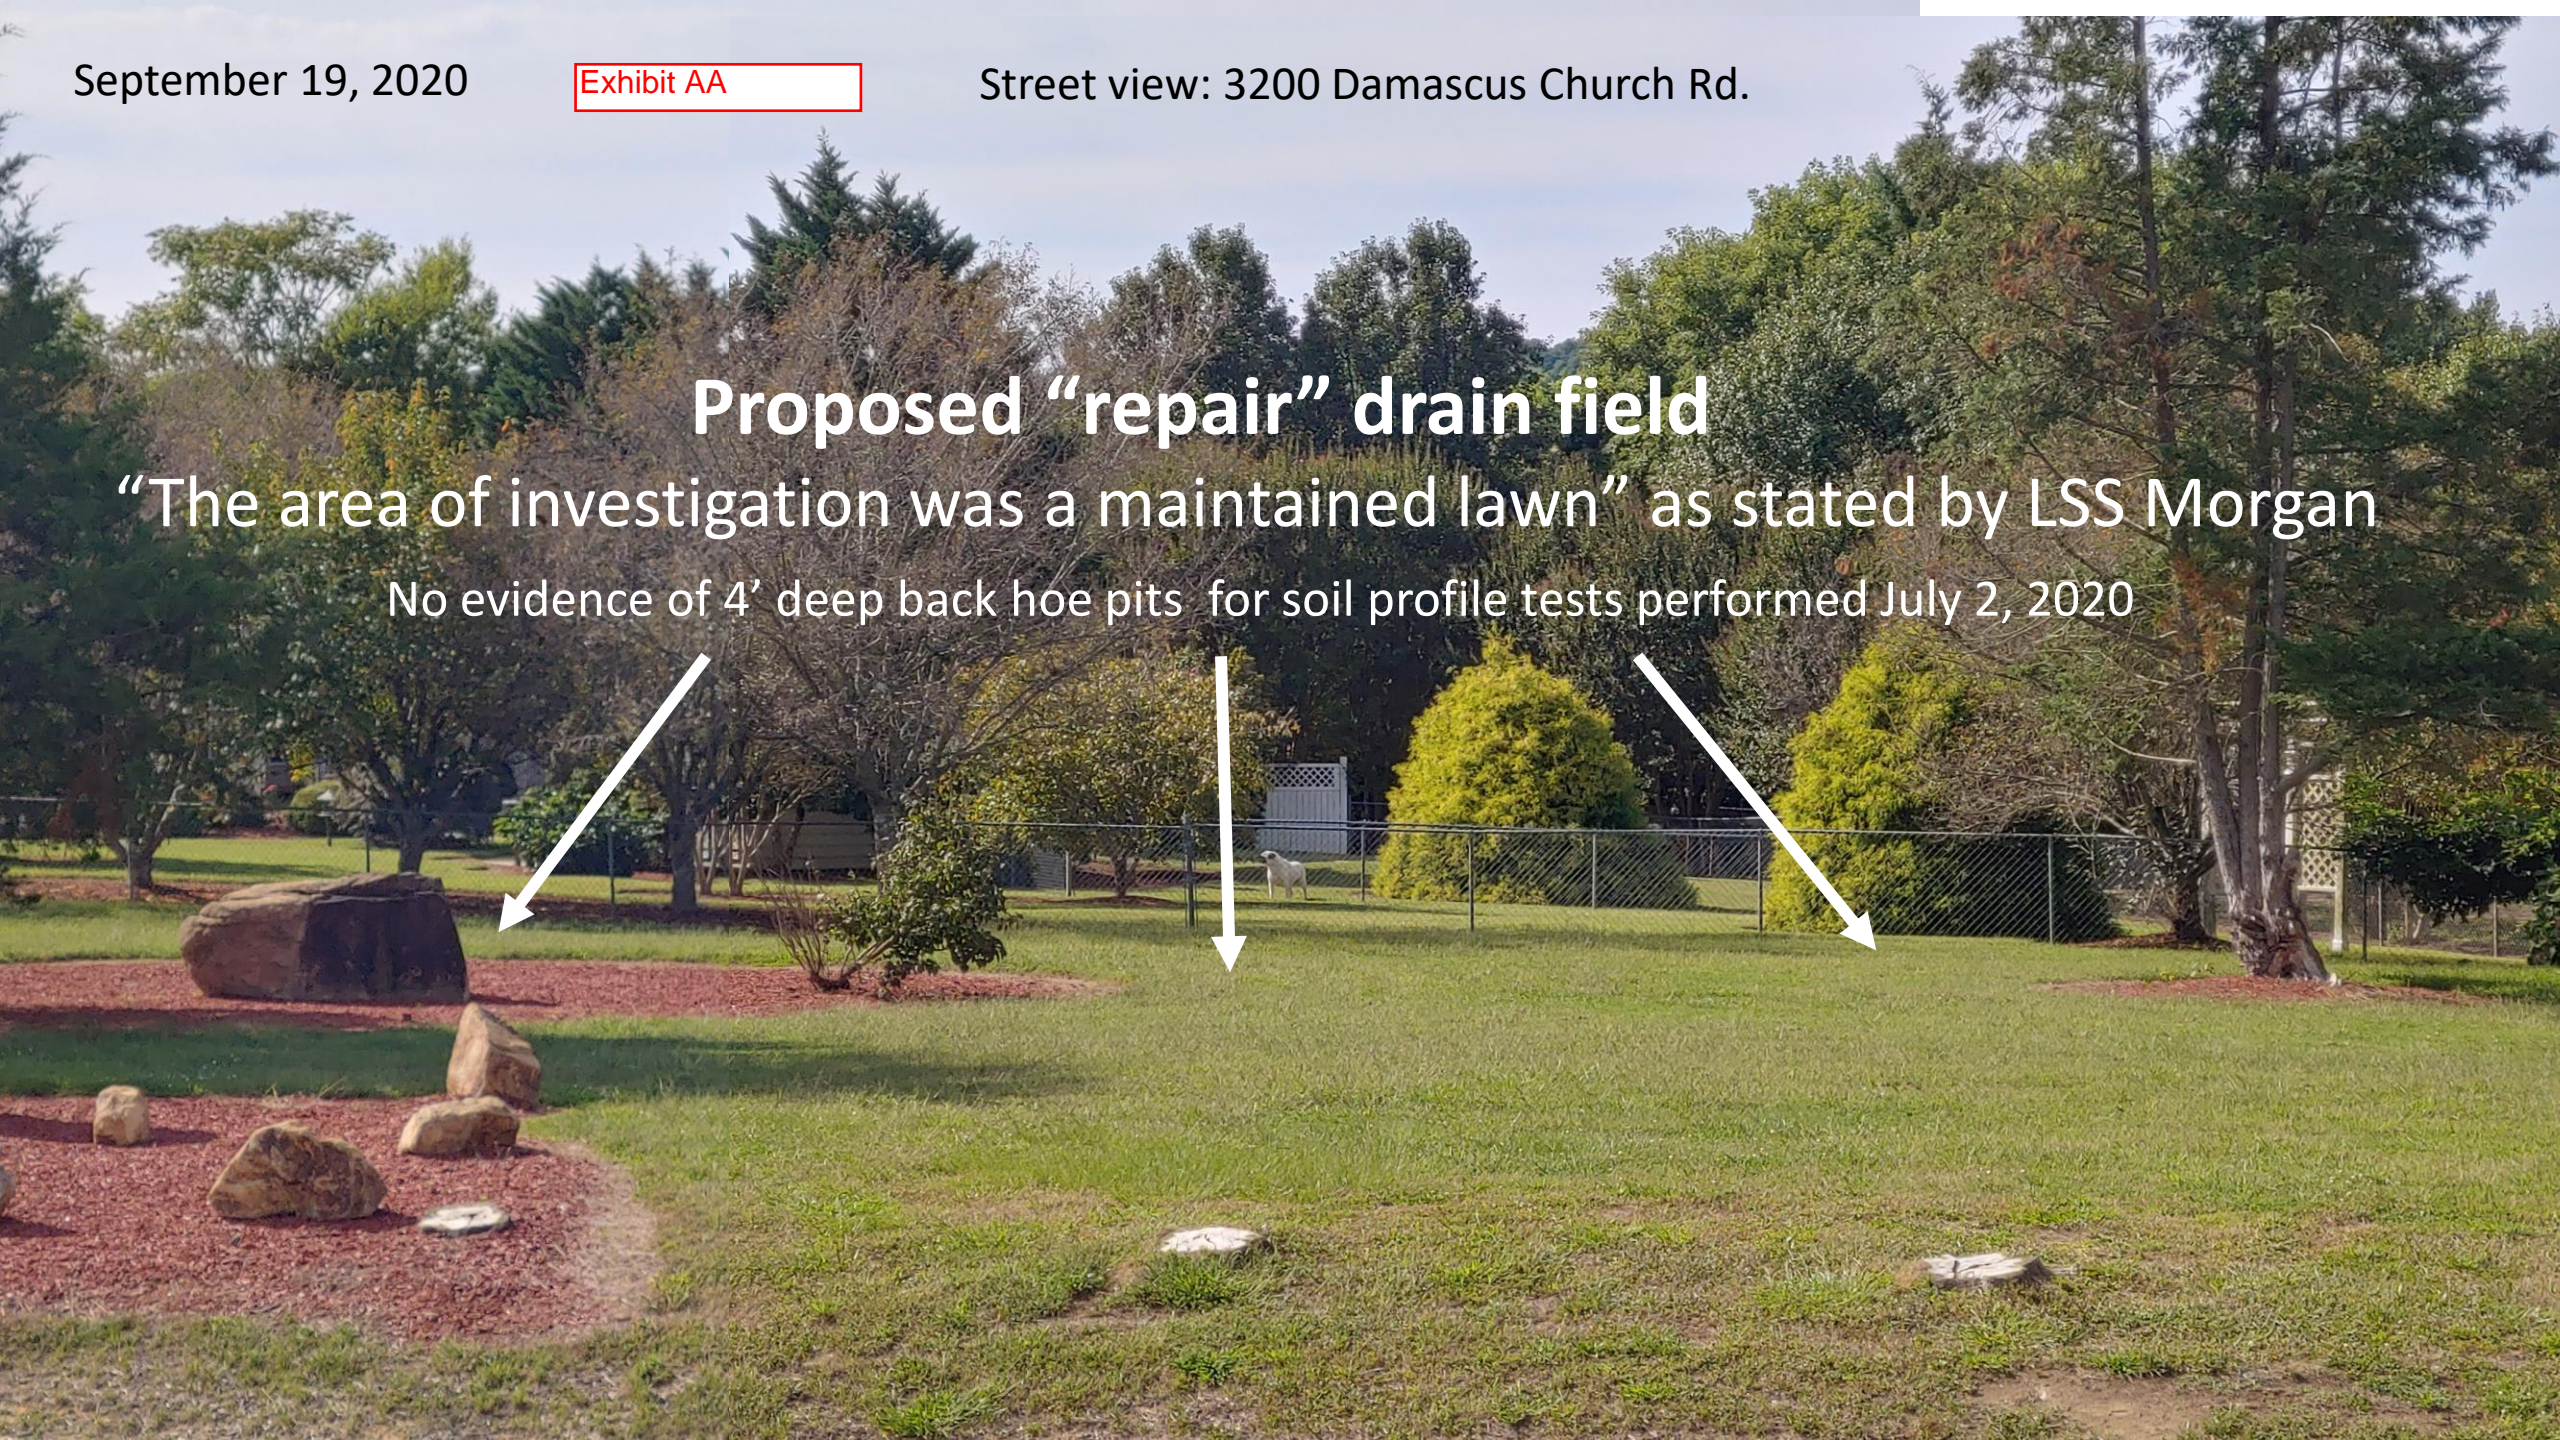September 19, 2020     Exhibit AA          Street view: 3200 Damascus Church Rd.

**Proposed "repair" drain field**
"The area of investigation was a maintained lawn" as stated by LSS Morgan
No evidence of 4' deep back hoe pits for soil profile tests performed July 2, 2020

September 27, 2020

**Proposed "repair" drain field**

"The area of investigation was a maintained lawn" as stated by LSS Morgan

No evidence of 4' deep back hoe pits for soil profile tests performed July 2, 2020

Scale: 1"=20'

Existing
238 Lineal Feet
Lateral Line

480

Edge of Gravel

Edge of Gravel

EL 492.25 (Approx.)

Distrubution Box

2" Sch 40 Forcemain

1200 Gallon
Pump Tank

490

Play House

Line 1

Line 2

3'

EL 483.38

EL 483.55

C/O

C/O

C/O

EL 483.78

Existing
1200 Gallon
Septic Tank

Residence/Office

Shed

Existing
Solid Pipe

21'

Property Line

Edge of Gravel

Property Line/NCDOT Easement

SITE PLAN VIEW